


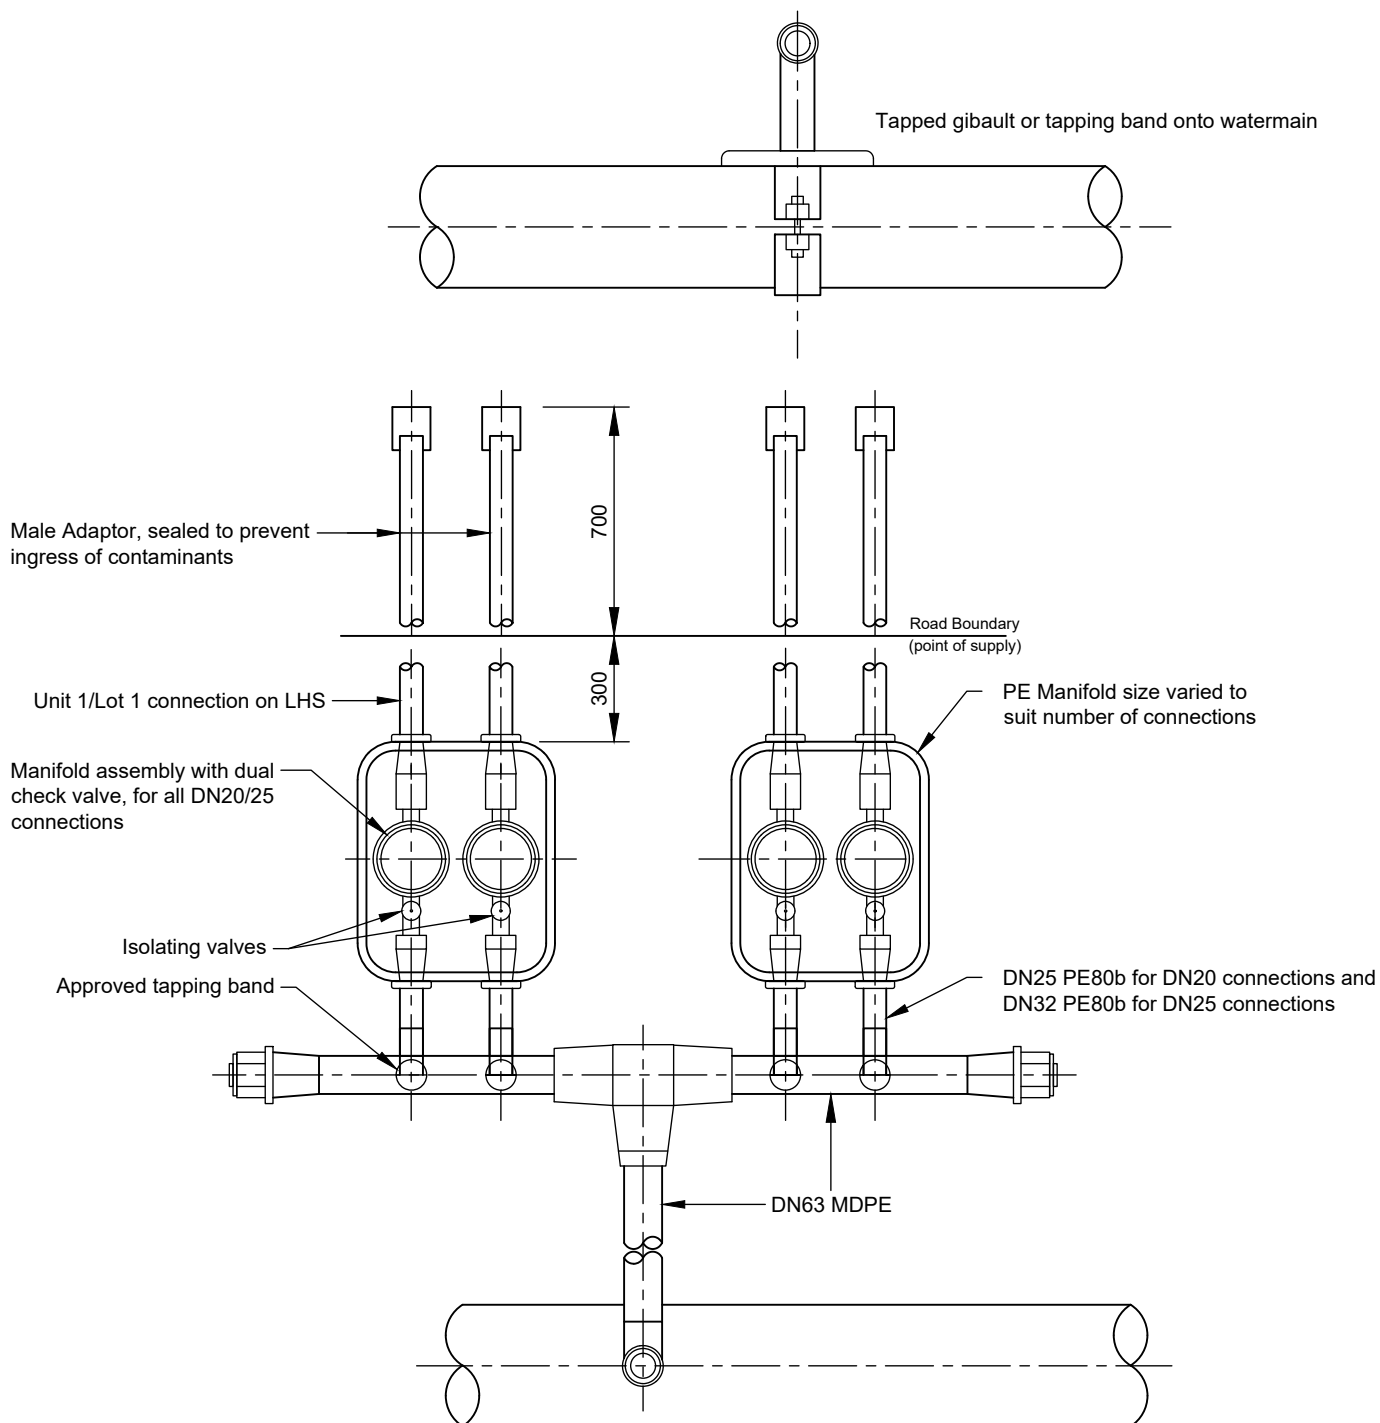

MANIFOLD ASSEMBLY FOR MULTIPLE WATER CONNECTIONS

NOTE:

1. In-Line or one-sided arrangements permitted to suit site conditions
2. Connections to be made using 63 x 63 PE80b tee in place of a tapping band or tapped gibault. Tee to be placed horizontally to maintain standard cover.
3. Manifolds with pressure caps to be installed on all DN20 domestic connections. Meters installed on all connections serving commercial, industrial zoned lots. Residential as and where required by council.

Connection Depths (mm)	
@ Boundary Line	300 to 375
@ Kerb Line	500
@ Road Surface	600

Not to scale