RECORD OF TITLE
UNDER LAND TRANSFER ACT 2017
FREEHOLD

Search Copy

R.W. Muir
Registrar-General
of Land

Identifier	**1134415**
Land Registration District	**Southland**
Date Issued	13 June 2023

Prior References
837916

Estate	Fee Simple - Surface Only
Area	27.9908 hectares more or less
Legal Description	Lot 2 Deposited Plan 524692
Registered Owners	

Space Operations New Zealand Limited

Interests

Subject to Section 3 Petroleum Act 1937

Subject to Section 8 Atomic Energy Act 1945

Subject to Section 3 Geothermal Energy Act 1953

Land Covenant in Covenant Instrument 12741783.6 - 13.6.2023 at 3:33 pm

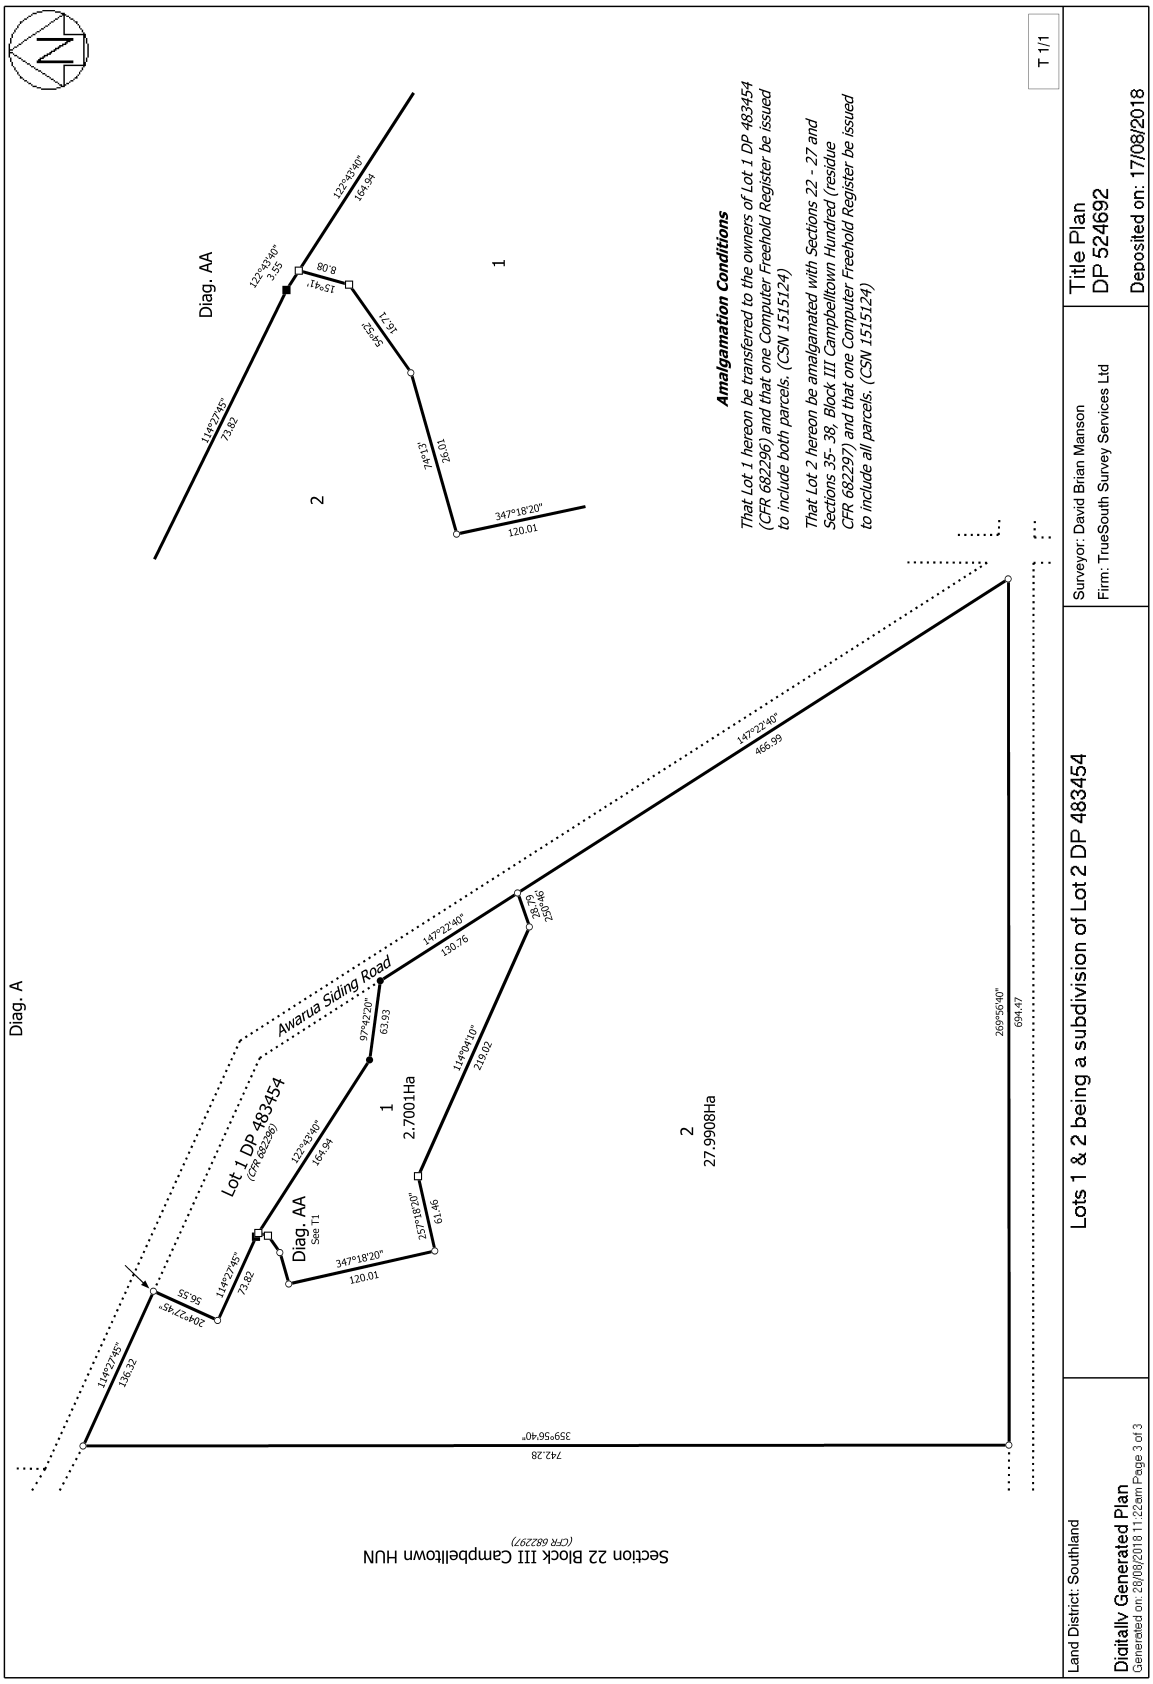
Diag. A
Awarua Siding Road
Lot 1 DP 483454
(CFR 682296)
Diag. AA
See T1
1
2.7001Ha
2
27.9908Ha
Section 22 Block III Campbelltown HUN
(CFR 682297)
Diag. AA
1
2
Amalgamation Conditions
That Lot 1 hereon be transferred to the owners of Lot 1 DP 483454 (CFR 682296) and that one Computer Freehold Register be issued to include both parcels. (CSN 1515124)
That Lot 2 hereon be amalgamated with Sections 22 - 27 and Sections 35- 38, Block III Campbelltown Hundred (residue CFR 682297) and that one Computer Freehold Register be issued to include all parcels. (CSN 1515124)
T 1/1
Land District: Southland
Digitally Generated Plan
Generated on: 26/08/2018 11:22am Page 3 of 3
Lots 1 & 2 being a subdivision of Lot 2 DP 483454
Surveyor: David Brian Manson
Firm: TrueSouth Survey Services Ltd
Title Plan
DP 524692
Deposited on: 17/08/2018