




- NOTES:
- ALL AREAS AND DIMENSIONS ARE SUBJECT TO FINAL SURVEY.
  - BOUNDARY DATA IS SOURCED FROM LAND INFORMATION NEW ZEALAND LANDONLINE GIS AND IS INDICATIVE ONLY.
  - AERIAL IMAGERY HAS BEEN SOURCED FROM THE LINZ DATA SERVICE AND LICENSED BY ICC FOR RE-USE UNDER THE CREATIVE COMMONS ATTRIBUTION 4.0 INTERNATIONAL LICENCE.
  - AERIAL IMAGERY IS INDICATIVE ONLY.

#### LEGEND

- EXISTING ROADS
- PROPOSED NEW ACCESS ROADS
- WATERCOURSE PATH
- TRIBUTARY WATERCOURSE
- DRAINAGE
- STEWART FAMILY ASSETS LAND
- WIND TURBINE LOCATIONS
- WIND TURBINE NUMBER
- WETLAND
- WETLAND OFFSET 100m
- ISOLATED DRAINAGE
- BUND LOCATIONS

OVERALL PLAN - SOUTHERN

OVERALL PLAN - NORTHERN

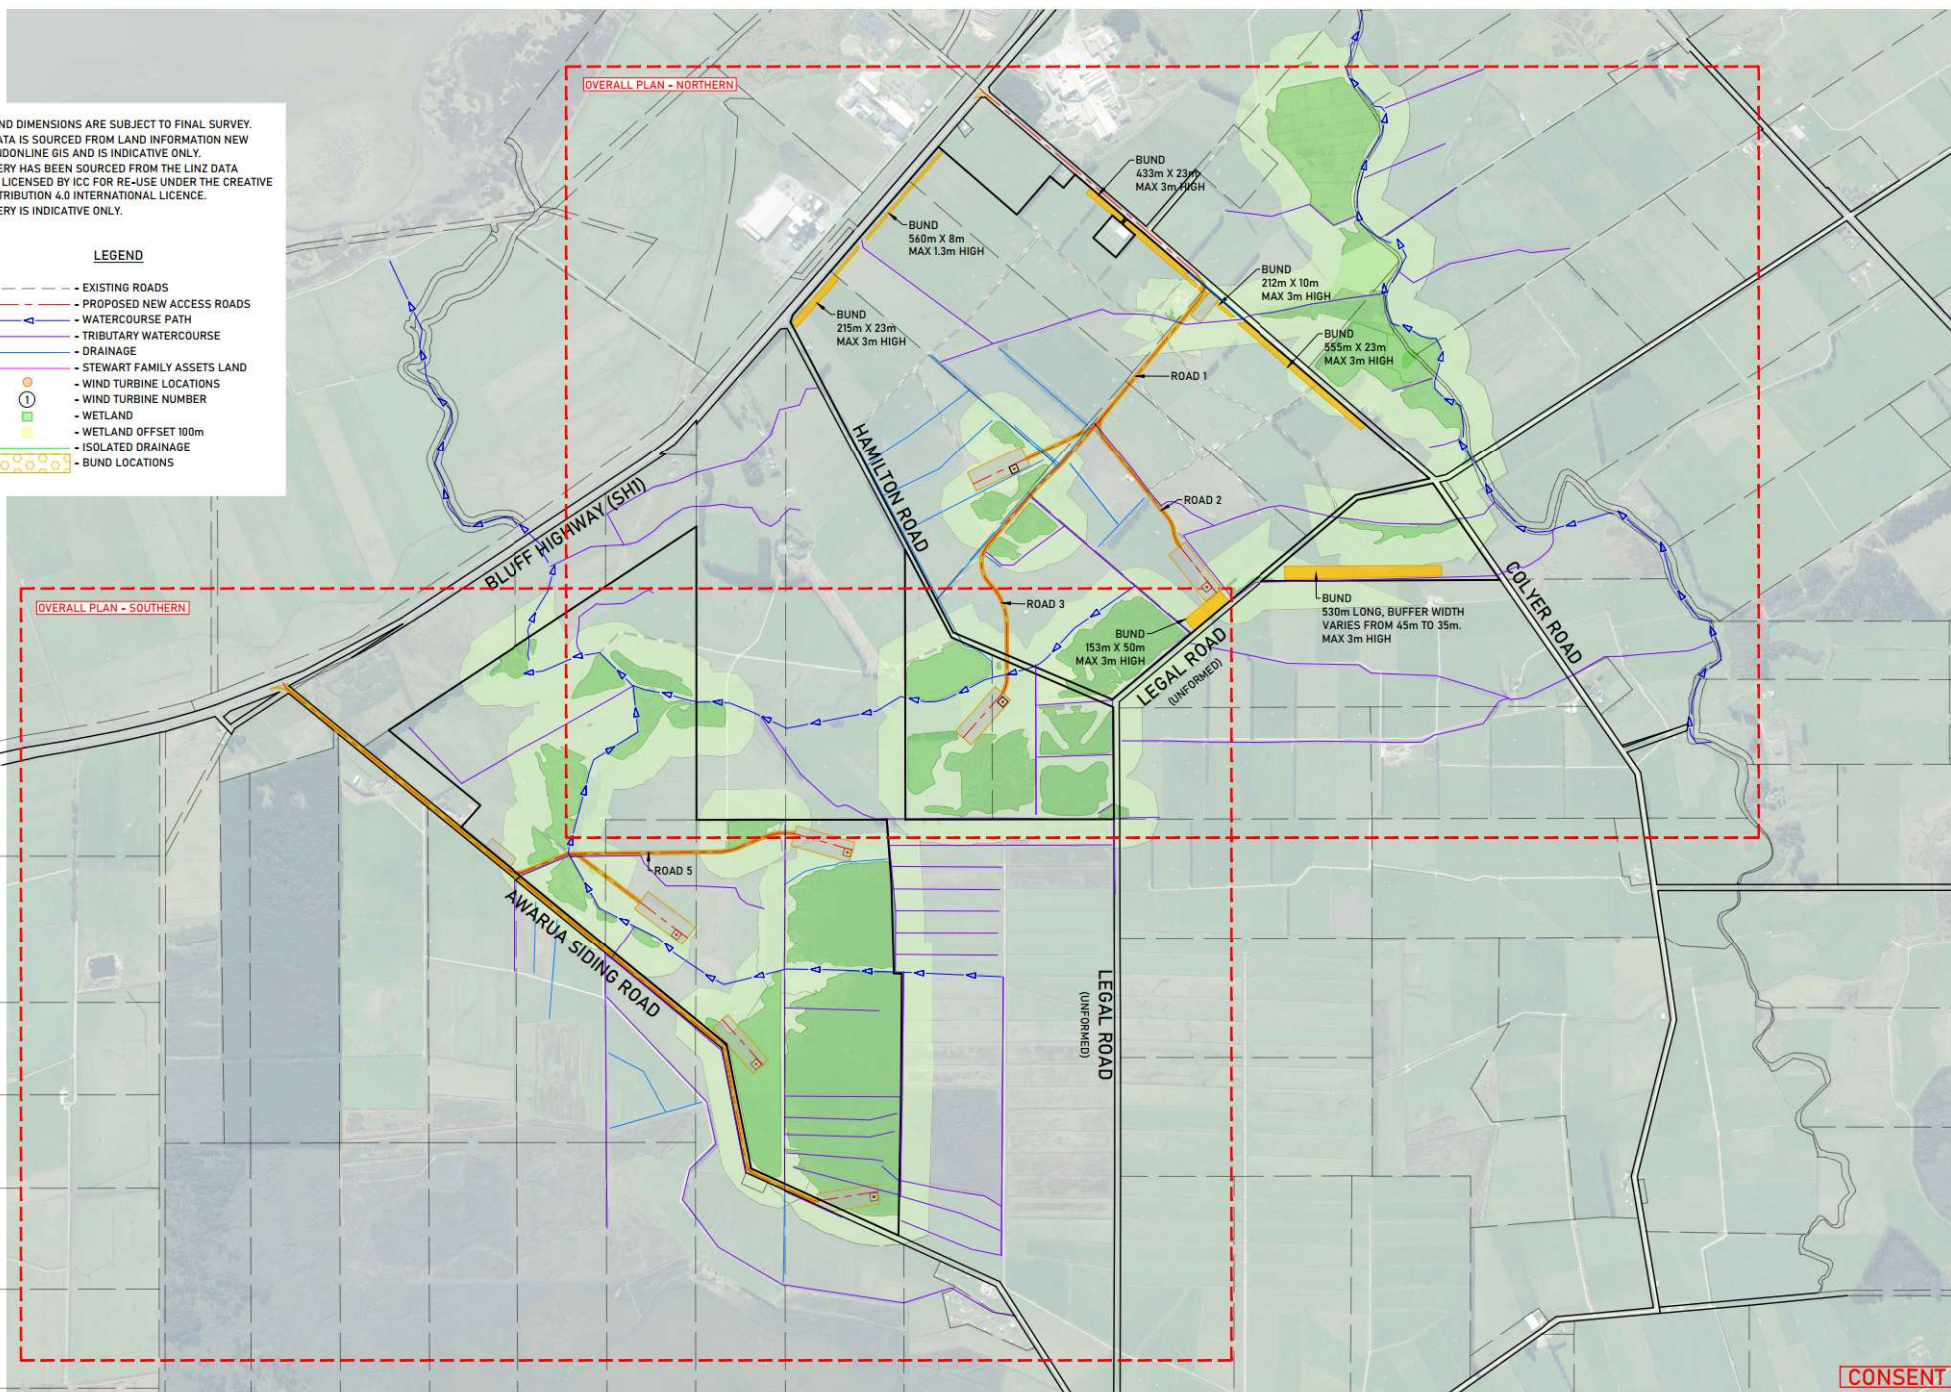

CONSENT

CLIENT:

STEWART FAMILY  
ASSETS

PROJECT:

AWARUA WINDFARM, AWARUA

SHEET TITLE:

OVERALL PLAN



REV

REVISION DETAILS

C FOR CLIENT COMMENT - PLATFORM REVISED

D FOR CLIENT COMMENT - STOCKPILES REMOVED

E FOR CLIENT COMMENT - BUNDS REVISED

F FOR CLIENT COMMENT - TROUGHS REMOVED

G FOR CLIENT COMMENT - PLATFORM REVISED

H FOR CONSENT

I TURBINE FOUNDATION EXTENT SHOWN

DATE

13/02/2025

28/02/2025

18/11/2025

5/12/2025

18/12/2025

29/07/2026

6/09/2026

SURVEYED:

DESIGNED:

DRAWN:

DRAWING CHECK:

DESIGN CHECK:

APPROVED:

JOB NUMBER

7795/2

REVISION

1

SHEET

1 OF 14

SCALE (p. 10)

1:9000

REVISION DATE

04/09/2026